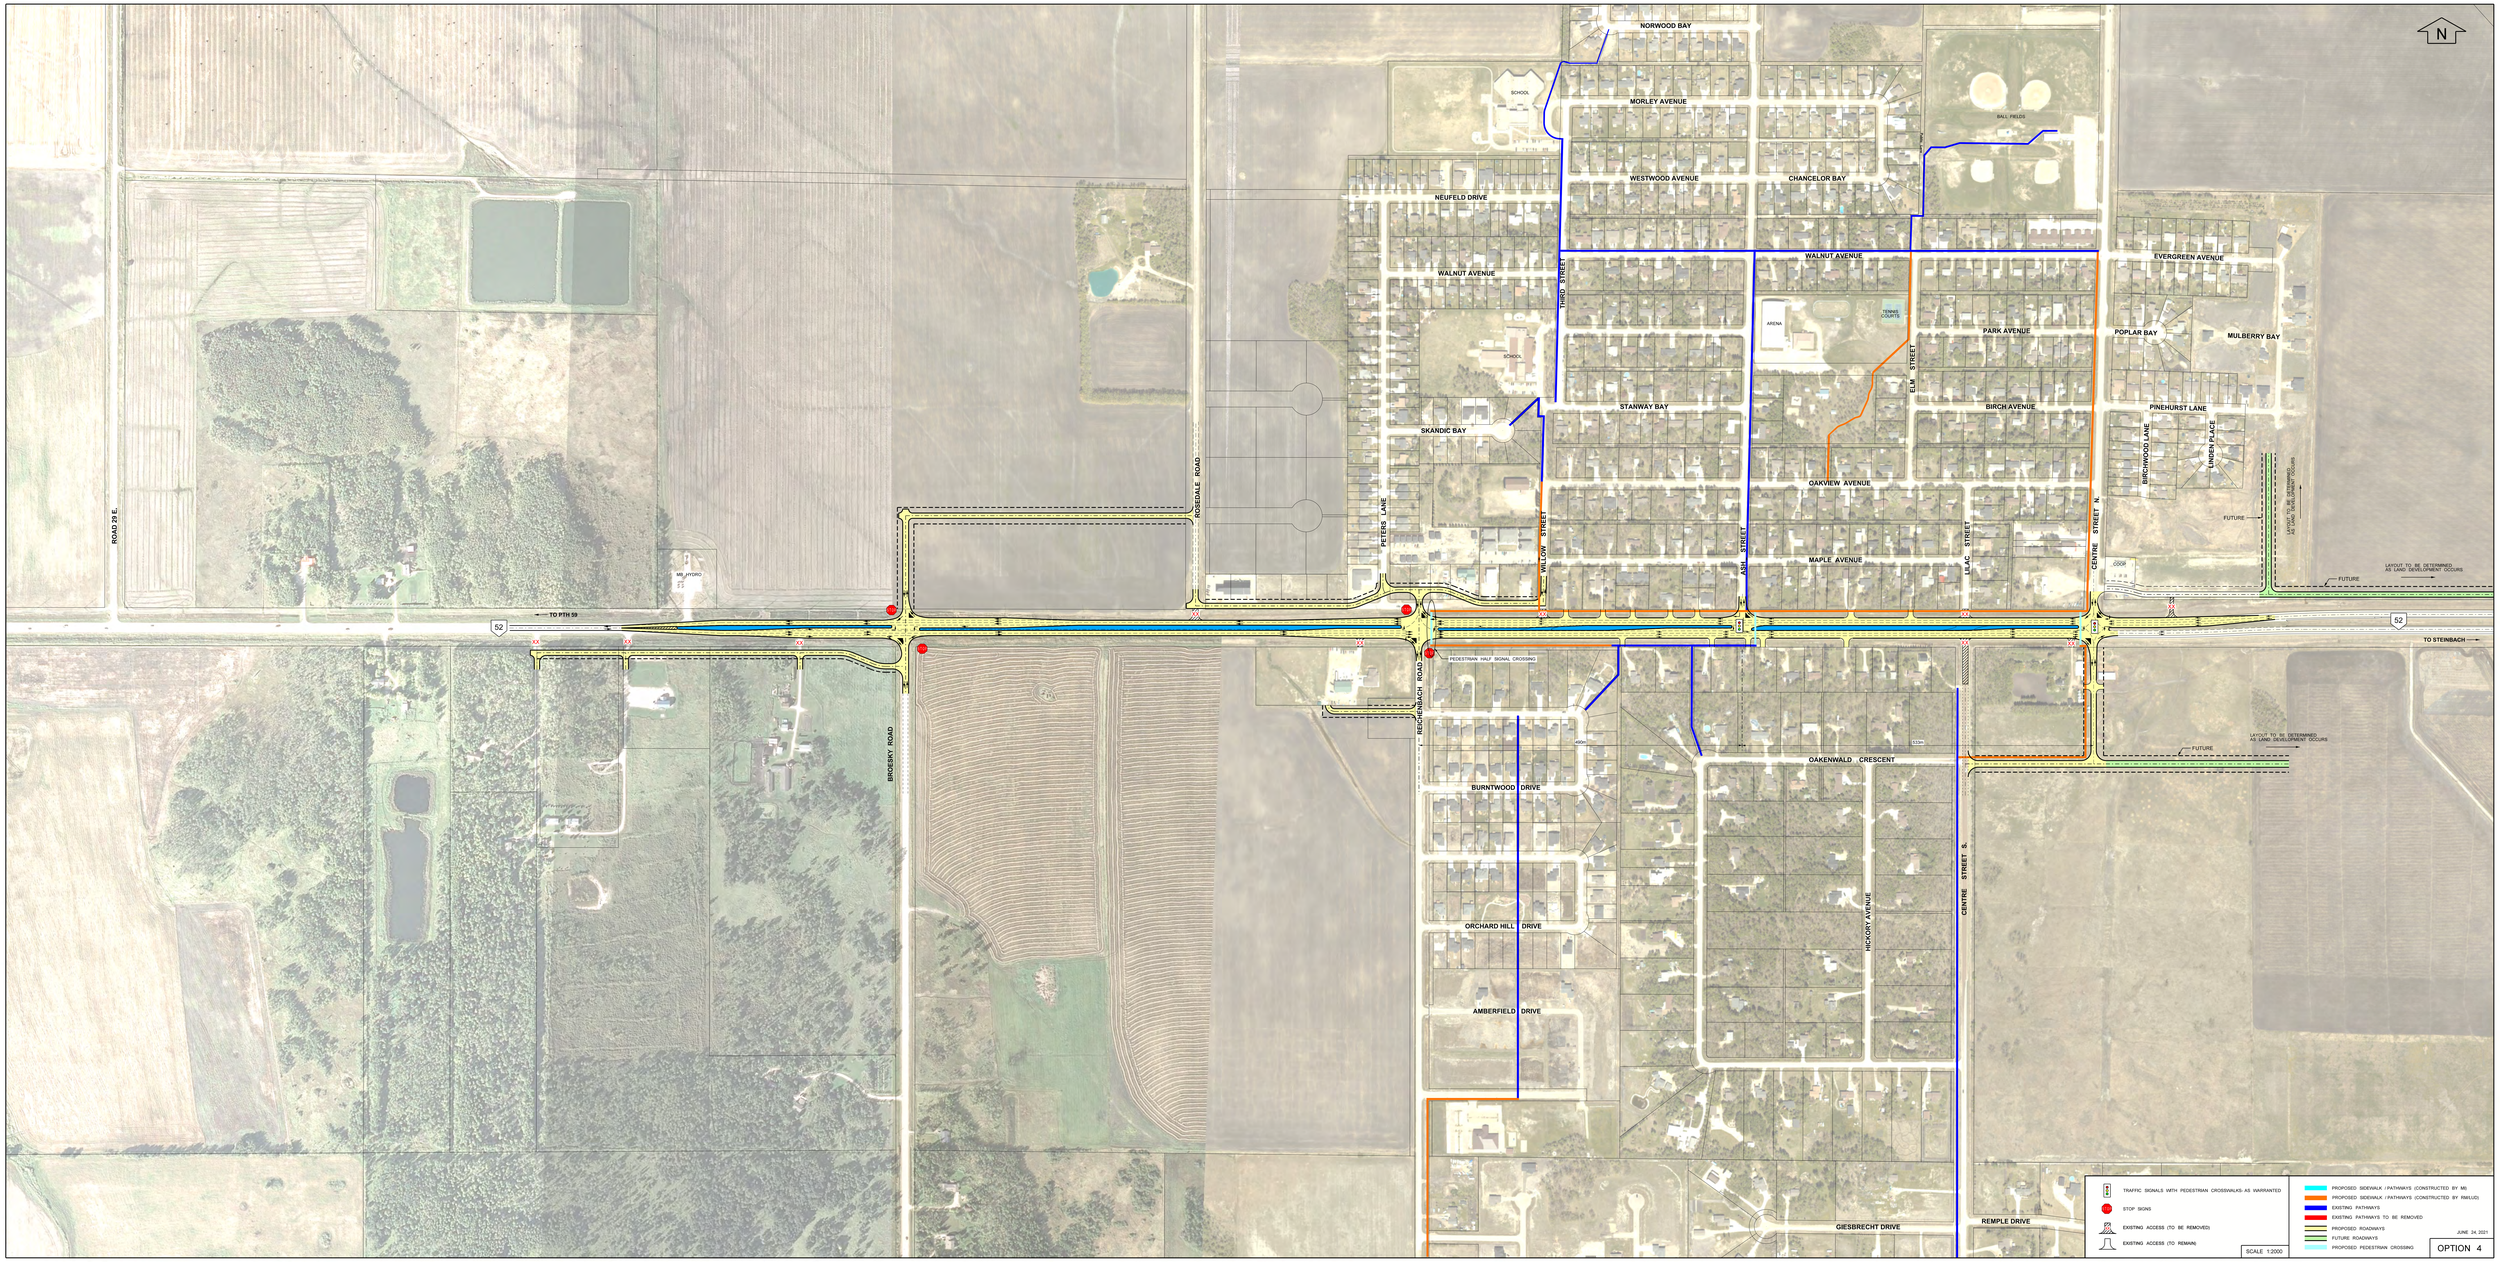
N
NORWOOD BAY
SCHOOL
MORLEY AVENUE
BALL FIELDS
WESTWOOD AVENUE
CHANCELOR BAY
NEUFELD DRIVE
WALNUT AVENUE
THIRD STREET
ARENA
TENNIS COURTS
PARK AVENUE
EVERGREEN AVENUE
POPLAR BAY
MULBERRY BAY
ELM STREET
STANWAY BAY
BIRCH AVENUE
PINEHURST LANE
SKANDIC BAY
ROSEDALE ROAD
PETERS LANE
WILLOW STREET
ASH STREET
OAKVIEW AVENUE
LEACH STREET
CENTRE STREET N.
BIRCHWOOD LANE
LINDEN PLACE
FUTURE
LAYOUT TO BE DETERMINED AS LAND DEVELOPMENT OCCURS
MAPLE AVENUE
CODE
ROAD 29 E.
MB HYDRO
TO PTH 59
52
PEDESTRIAN HALF SIGNAL CROSSING
TO STEINBACH
REICHENBACH ROAD
BROESKY ROAD
OAKENWALD CRESCENT
BURNTWOOD DRIVE
ORCHARD HILL DRIVE
AMBERFIELD DRIVE
HICKORY AVENUE
CENTRE STREET S.
GIESBRECHT DRIVE
REMPLE DRIVE
TRAFFIC SIGNALS WITH PEDESTRIAN CROSSWALKS AS WARRANTED
STOP SIGNS
EXISTING ACCESS (TO BE REMOVED)
EXISTING ACCESS (TO REMAIN)
PROPOSED SIDEWALK / PATHWAYS (CONSTRUCTED BY MI)
PROPOSED SIDEWALK / PATHWAYS (CONSTRUCTED BY RM/LUD)
EXISTING PATHWAYS
EXISTING PATHWAYS TO BE REMOVED
PROPOSED ROADWAYS
FUTURE ROADWAYS
PROPOSED PEDESTRIAN CROSSING
SCALE 1:2000
JUNE 24 2021
OPTION 4