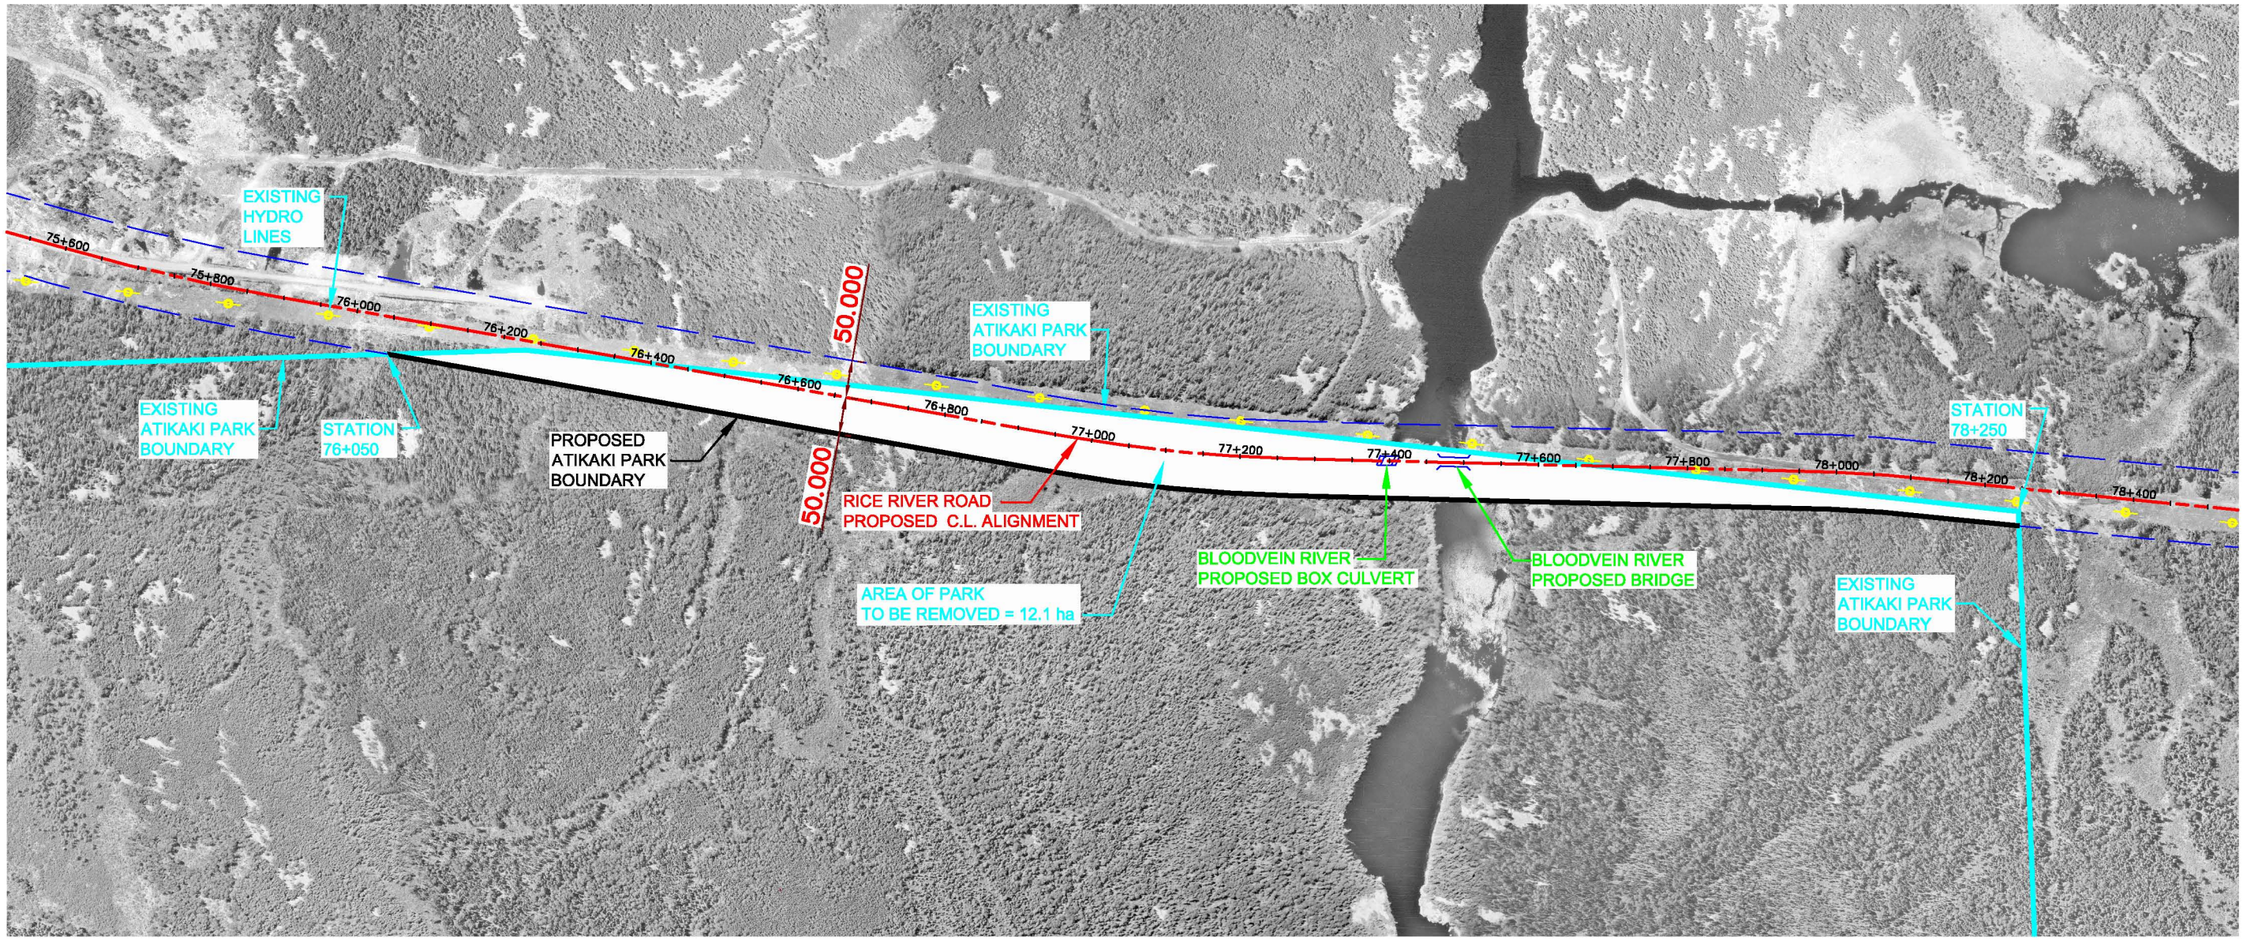

PRELIMINARY

FOR DISCUSSION PURPOSE ONLY

SCALE 1:8000

METRES 0 160 320 480 640 800

SCALE 1:1

MILLIMETRES 0 20 40 60 80 100

VERIFY SCALE IF PLAN SHEET IS REDUCED

REV	DESCRIPTION	DRN	CHK	DATE (M/D/Y)

DRN BY: RC
DES BY:
CHK BY:
APP BY:

AECOM
99 Commerce Drive,
Winnipeg, Manitoba, R3P 0Y7
T 204 477.5381 F 204.284.204
www.aecom.com

MANITOBA INFRASTRUCTURE AND TRANSPORTATION
PRELIMINARY AND DETAILED DESIGN STUDY
RICE RIVER RD - PR 304 TO COMMUNITY OF BLOODVEIN

PROPOSED ATIKAKI PARK BOUNDARY

PROJECT START DATE (M / Y): FEBRUARY/2009
PROJECT NO.: 106614
FILENAME: SK-02.dwg
SHEET NO.:
DRAWING NO.: SK-02

Plotted By: ryan.cunningham
Plot File Date Created: Feb/11/2009 9:41 AM
Layout-Sheet Name: LAYOUT1
Filename: L:\WORK\106000\106614\02A-CAD\PRJ_DRAWINGS\TRA\WORK\SK-02.DWG